NEW ADMINISTRATIVE OFFICE BUILDING AT HEADLAND - SADA
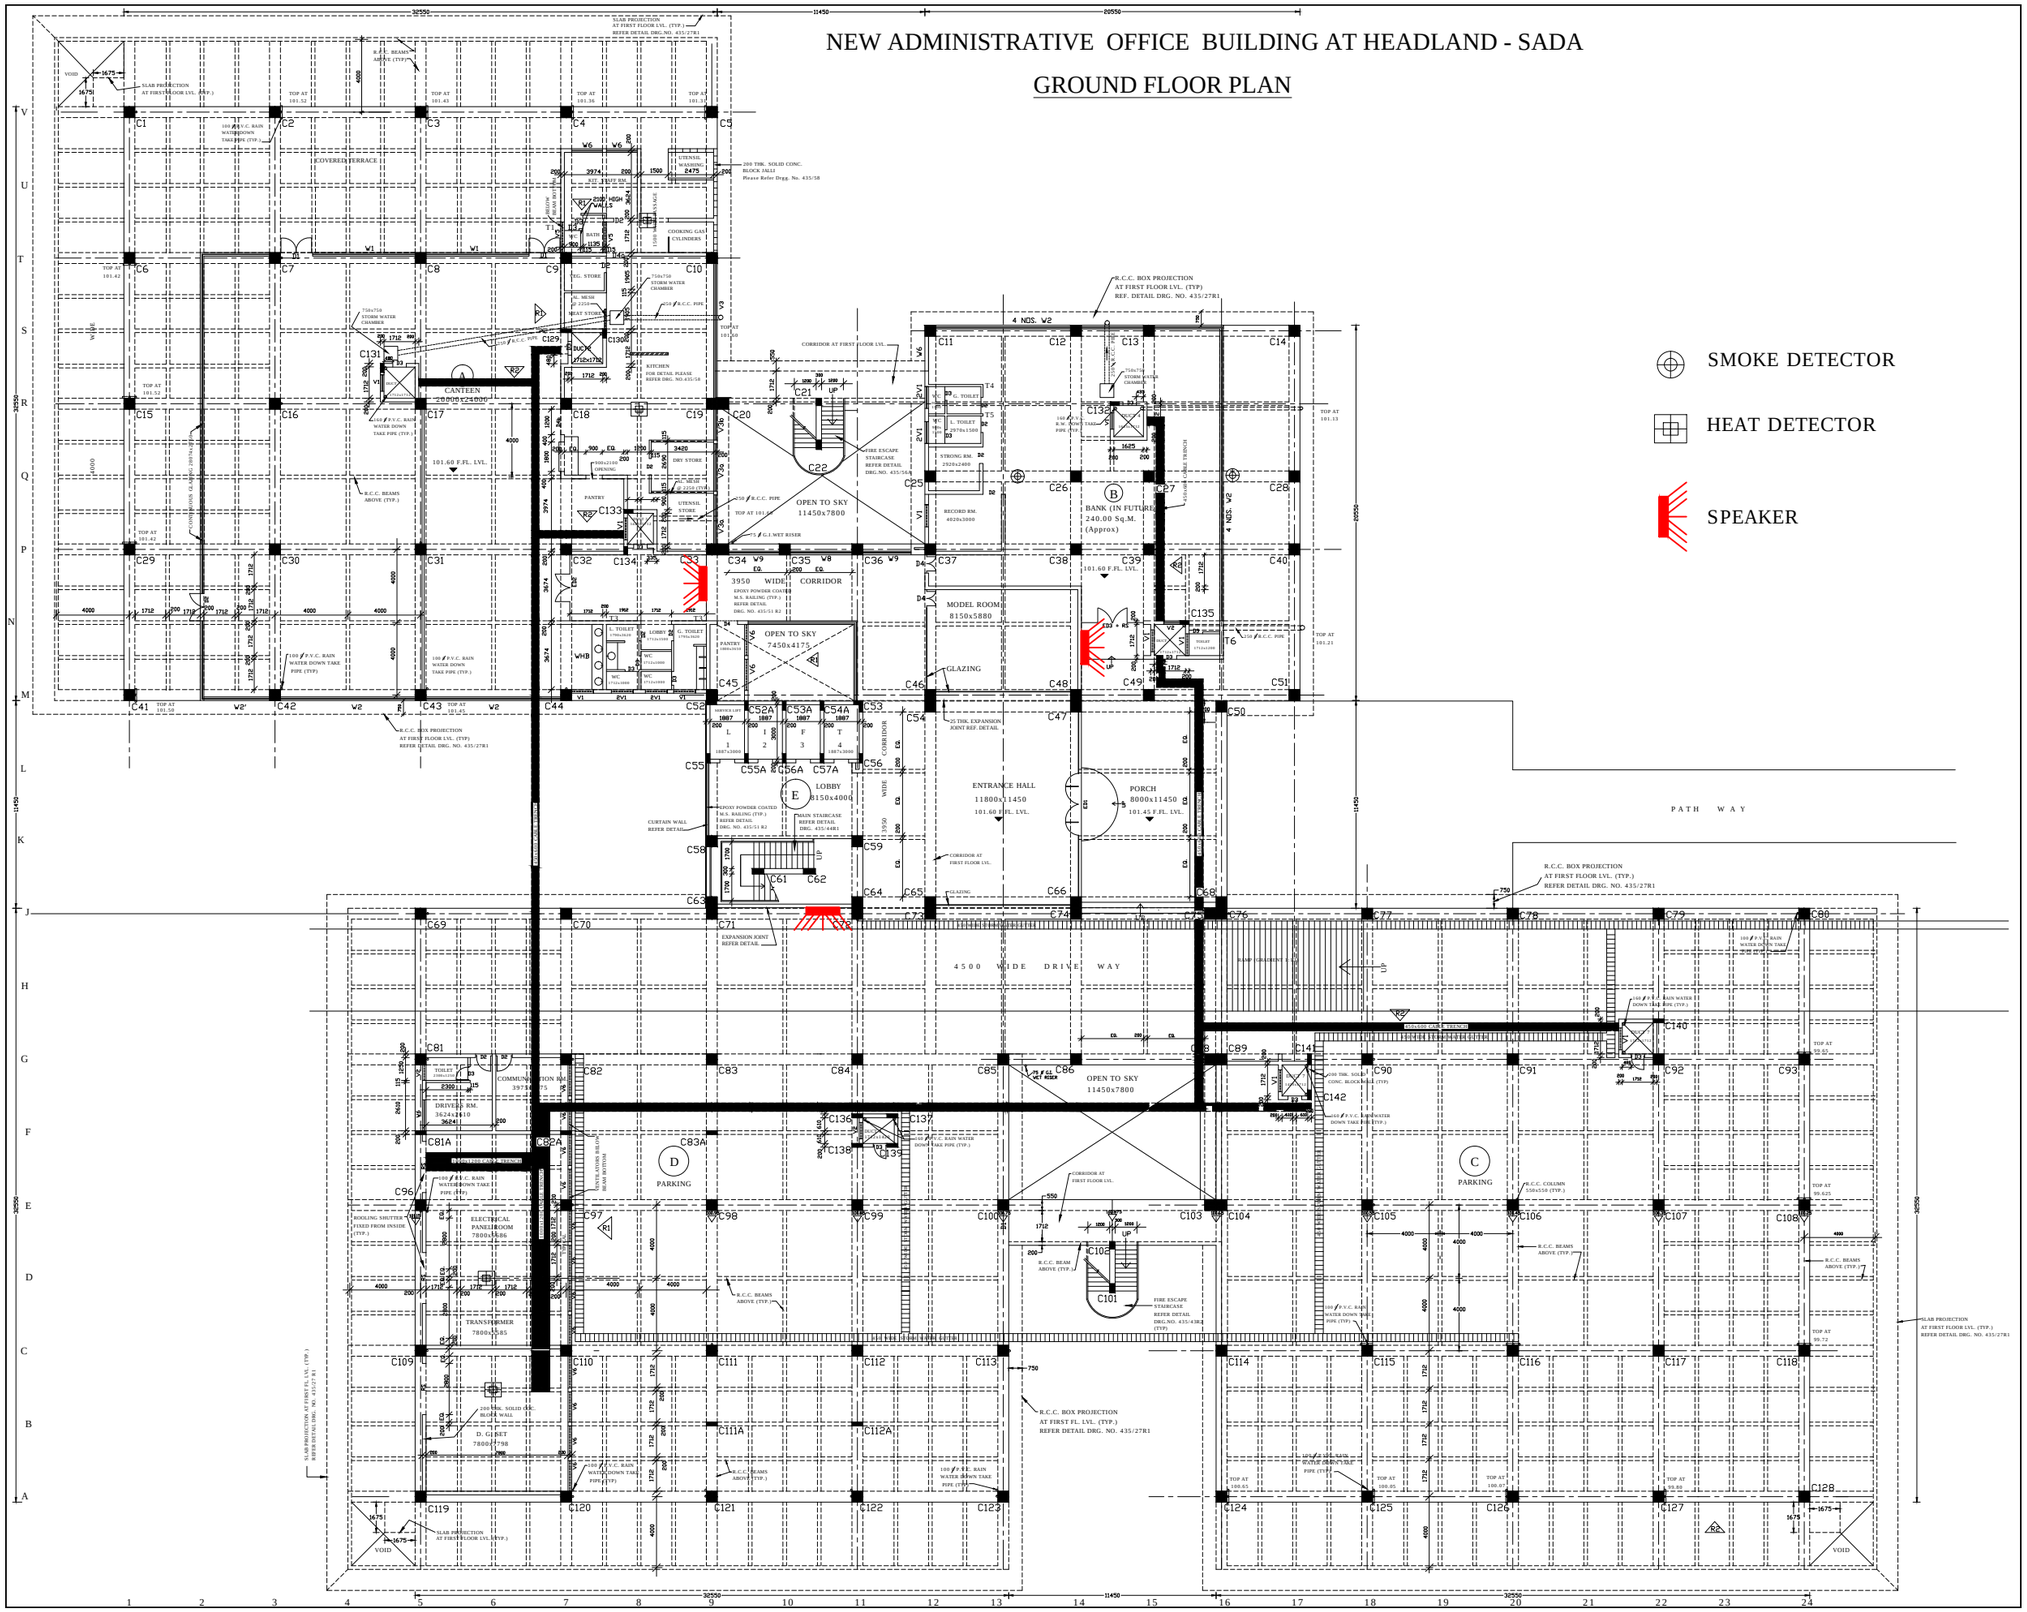
GROUND FLOOR PLAN