NEW ADMINISTRATIVE OFFICE BUILDING AT HEADLAND - SADA

THIRD FLOOR PLAN

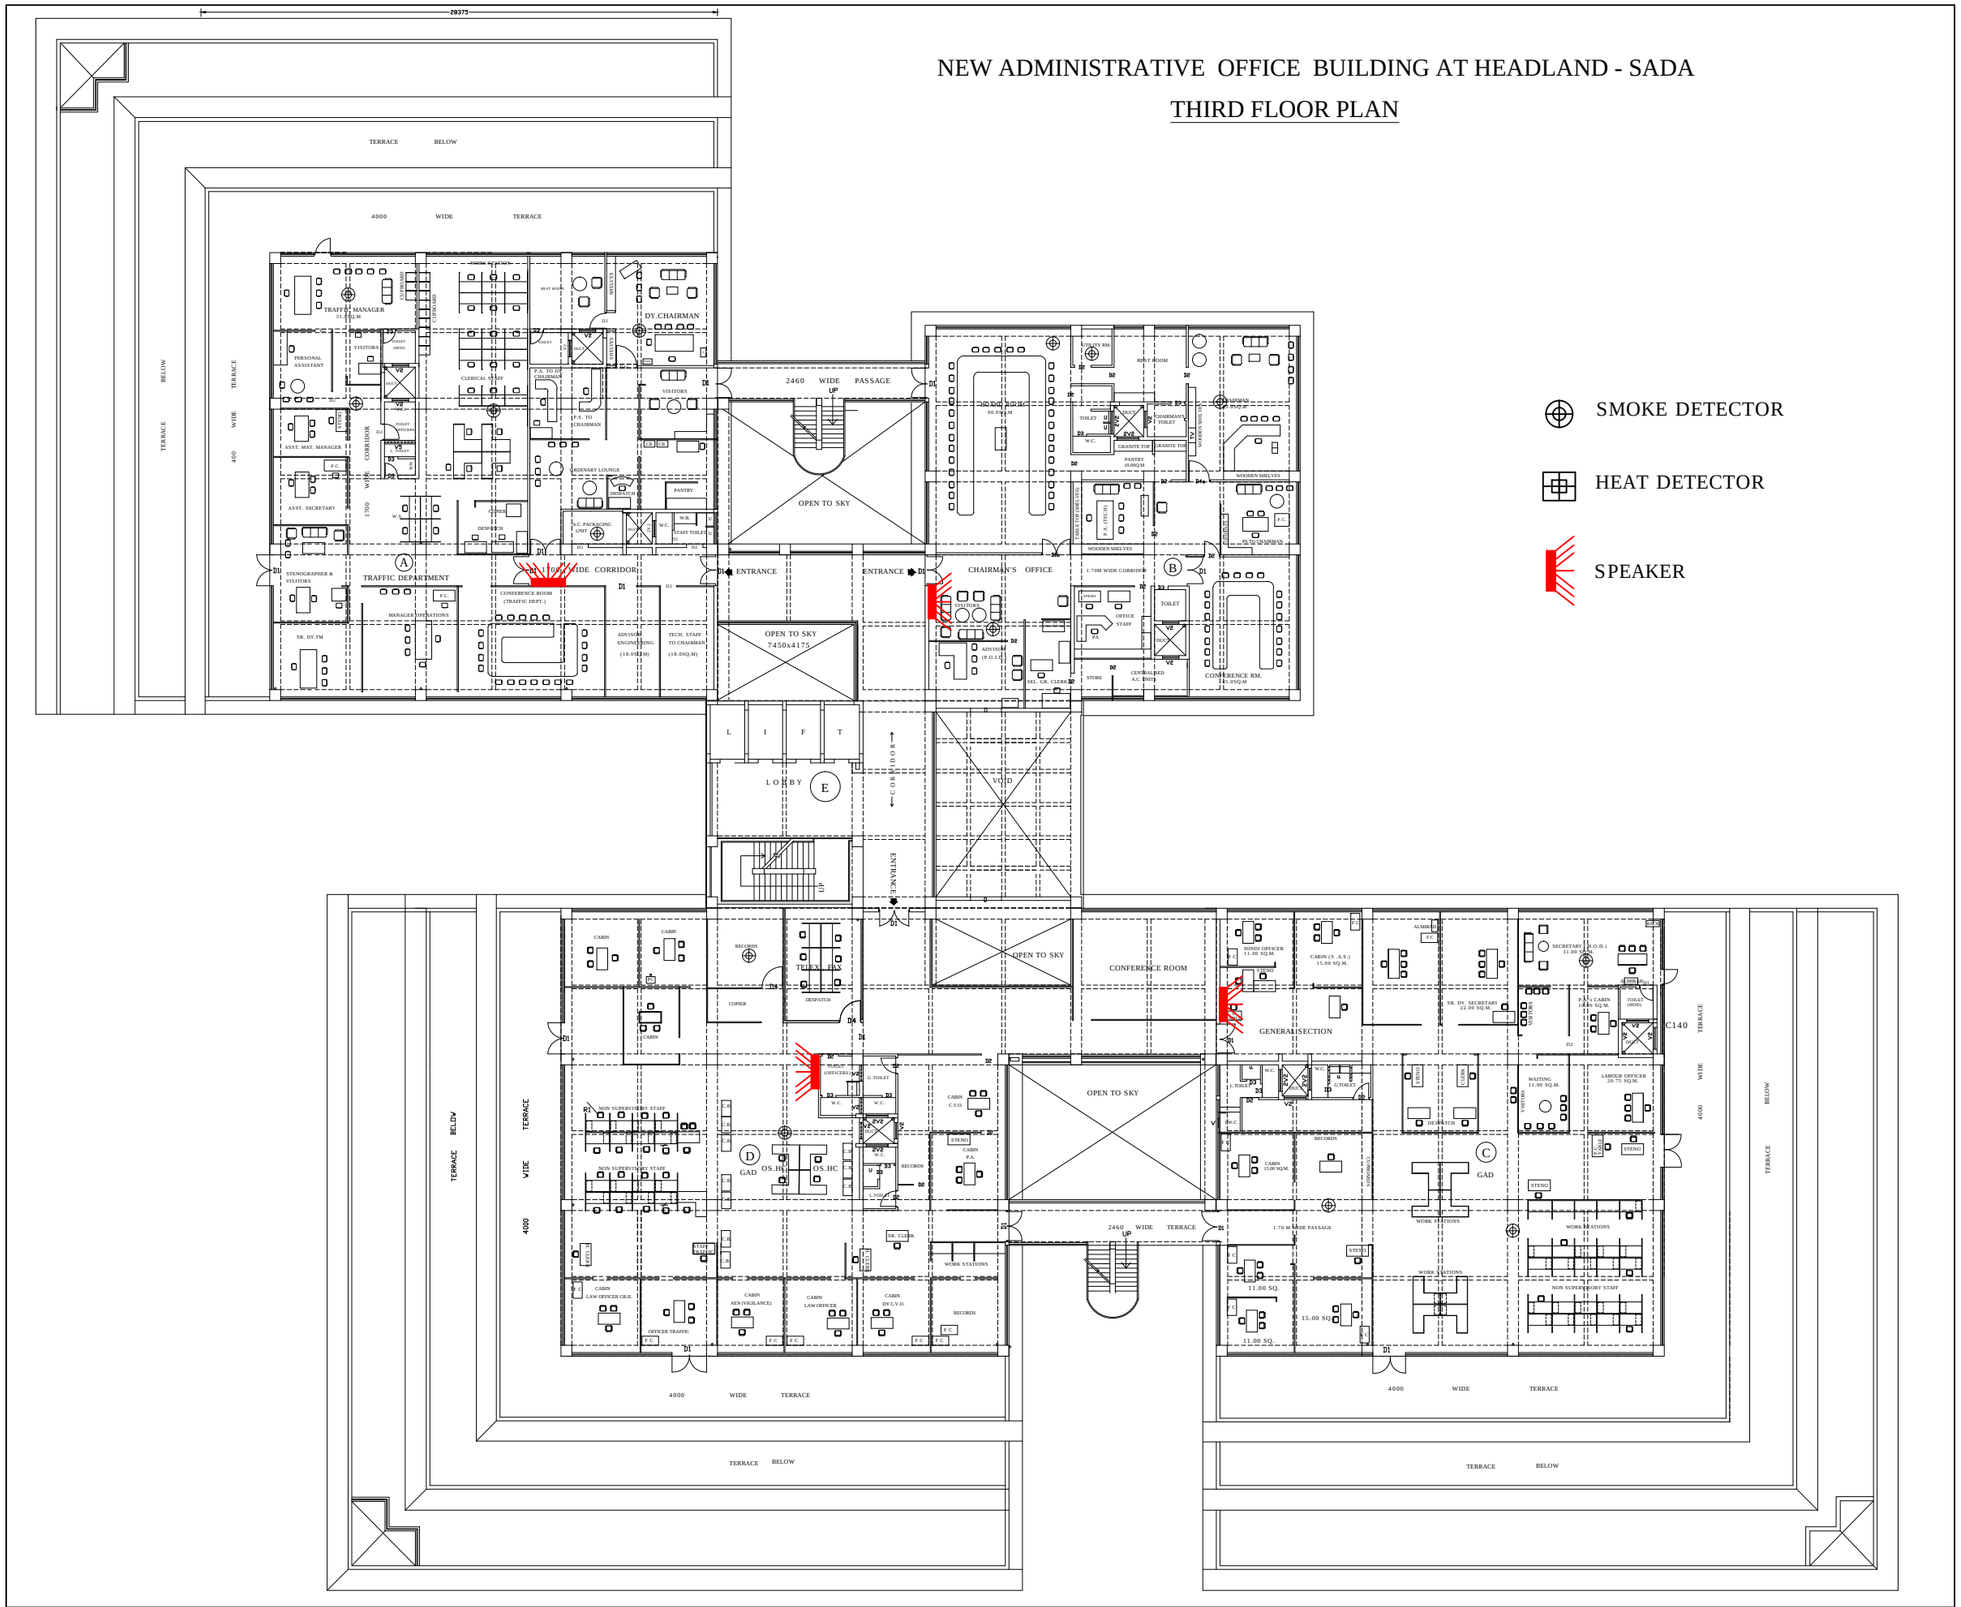

SMOKE DETECTOR

HEAT DETECTOR

SPEAKER