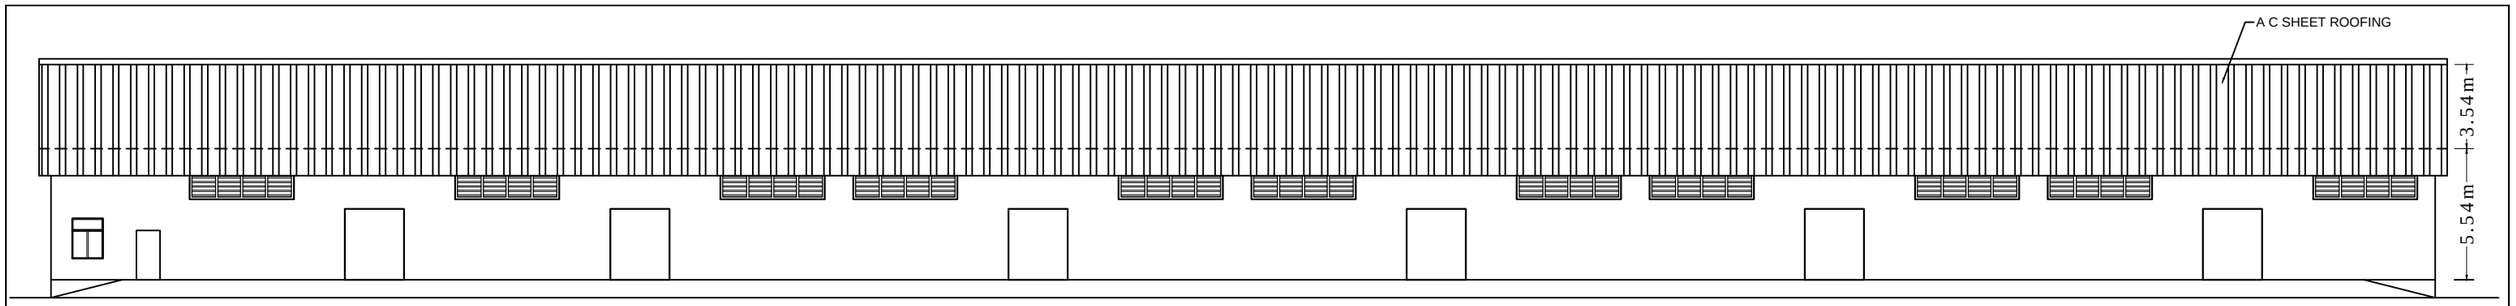

FRONT ELEVATION

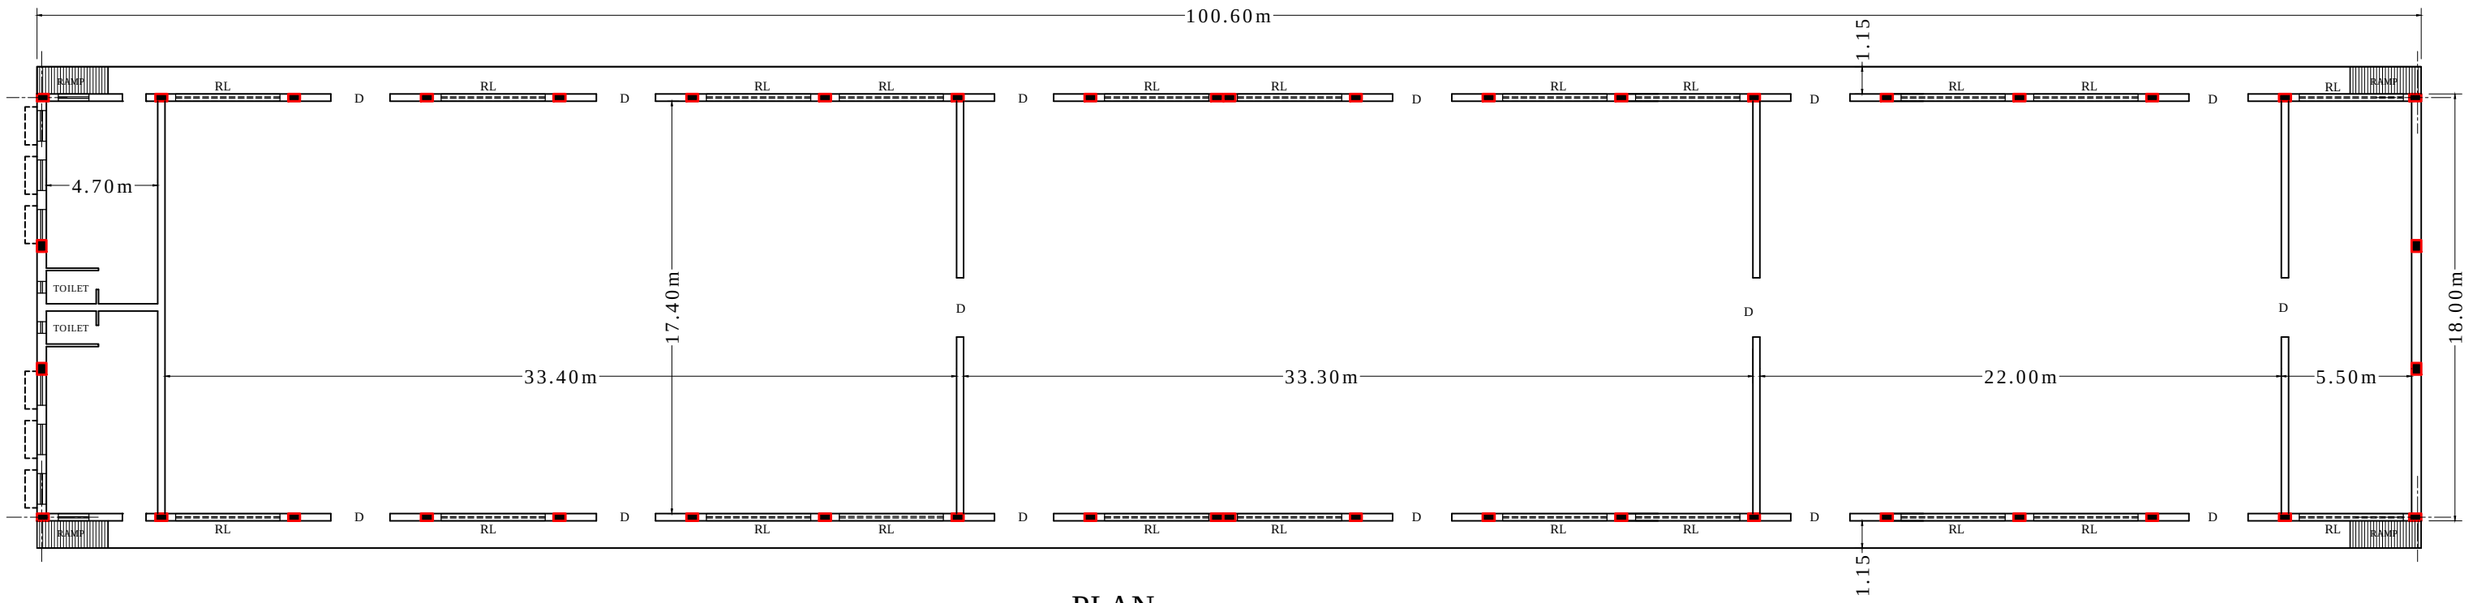

PLAN

LAYOUT PLAN SHOWING GENERAL ARRANGEMENT OF V1 SHED AT BAINA,VASCO