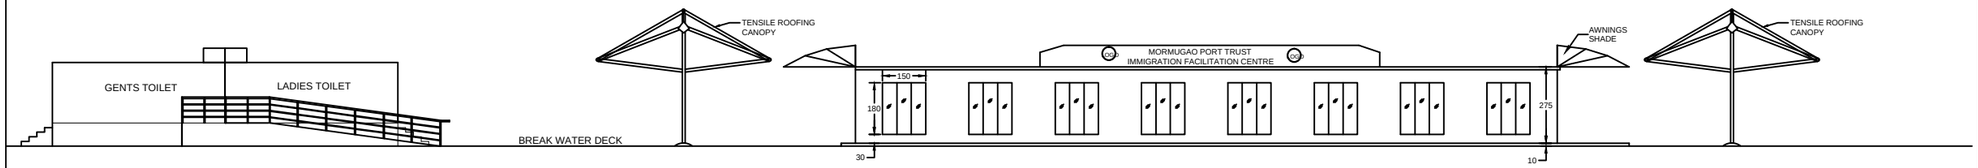

ELEVATION

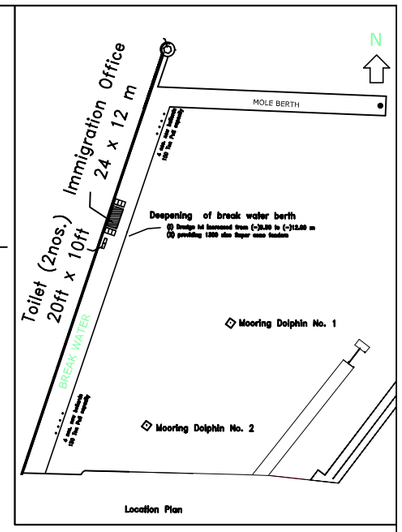

Location Plan

SEA SIDE (WEST)

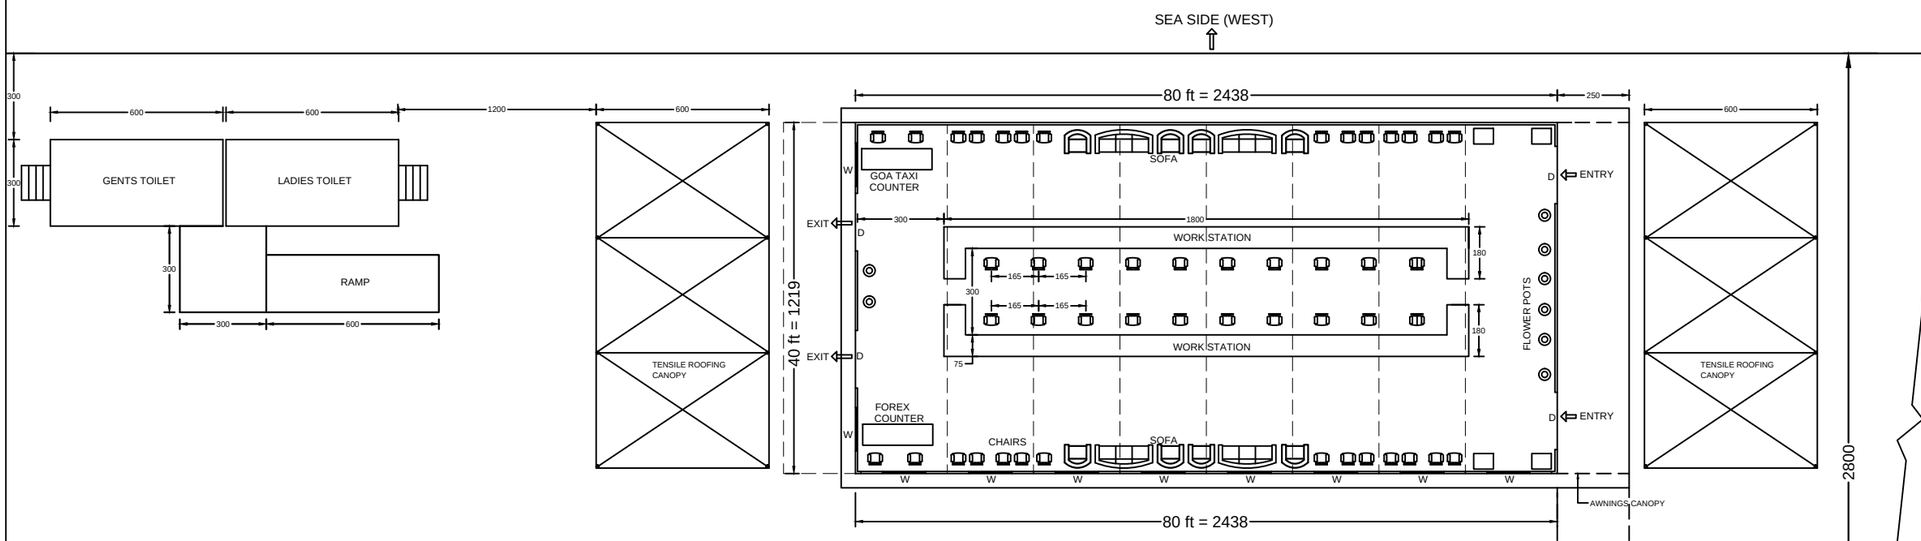

BREAK WATER

PLAN

EASTERN SIDE

NOTE -

1. ALL WRITTEN DIMENSIONS ARE IN CMS. UNLESS OTHERWISE SPECIFIED.

SCALE - 1:100	MORMUGAO PORT TRUST
REVISION DATE:-	DRN :
	AEN/CE Dept.:
	XEN/CE Dept.:
	S.E (P) / CE Dept:
	DY.CE/CE Dept.:
	TM / MPT :
	CE / MPT :
PROVIDING IMMIGRATION OFFICE ON BREAK WATER - GENERAL ARRANGEMENT	DATE :-31/07/2018
	DRG.NO : NR/2223/R1