a. CONSTRUCTION OF FISHING JETTY.

b. DEVELOPMENT OF BERTH FOR LIQUID BULK (PETROLIUM PRODUCTS INCLUDING LPG) AND OTHER GENERAL CARGO.

c. DEVELOPMENT OF BERTH FOR CRUISE SHIPS , CRUISE TERMINAL AND ALLIED CARGO.

d. DEVELOPMENT OF PASSENGER JETTY , LAUNCH JETTY , AND PORT CRAFT JETTY.

e. DEEPENING OF BERTH 10 & 11 FROM -13.10m TO -15.0m.
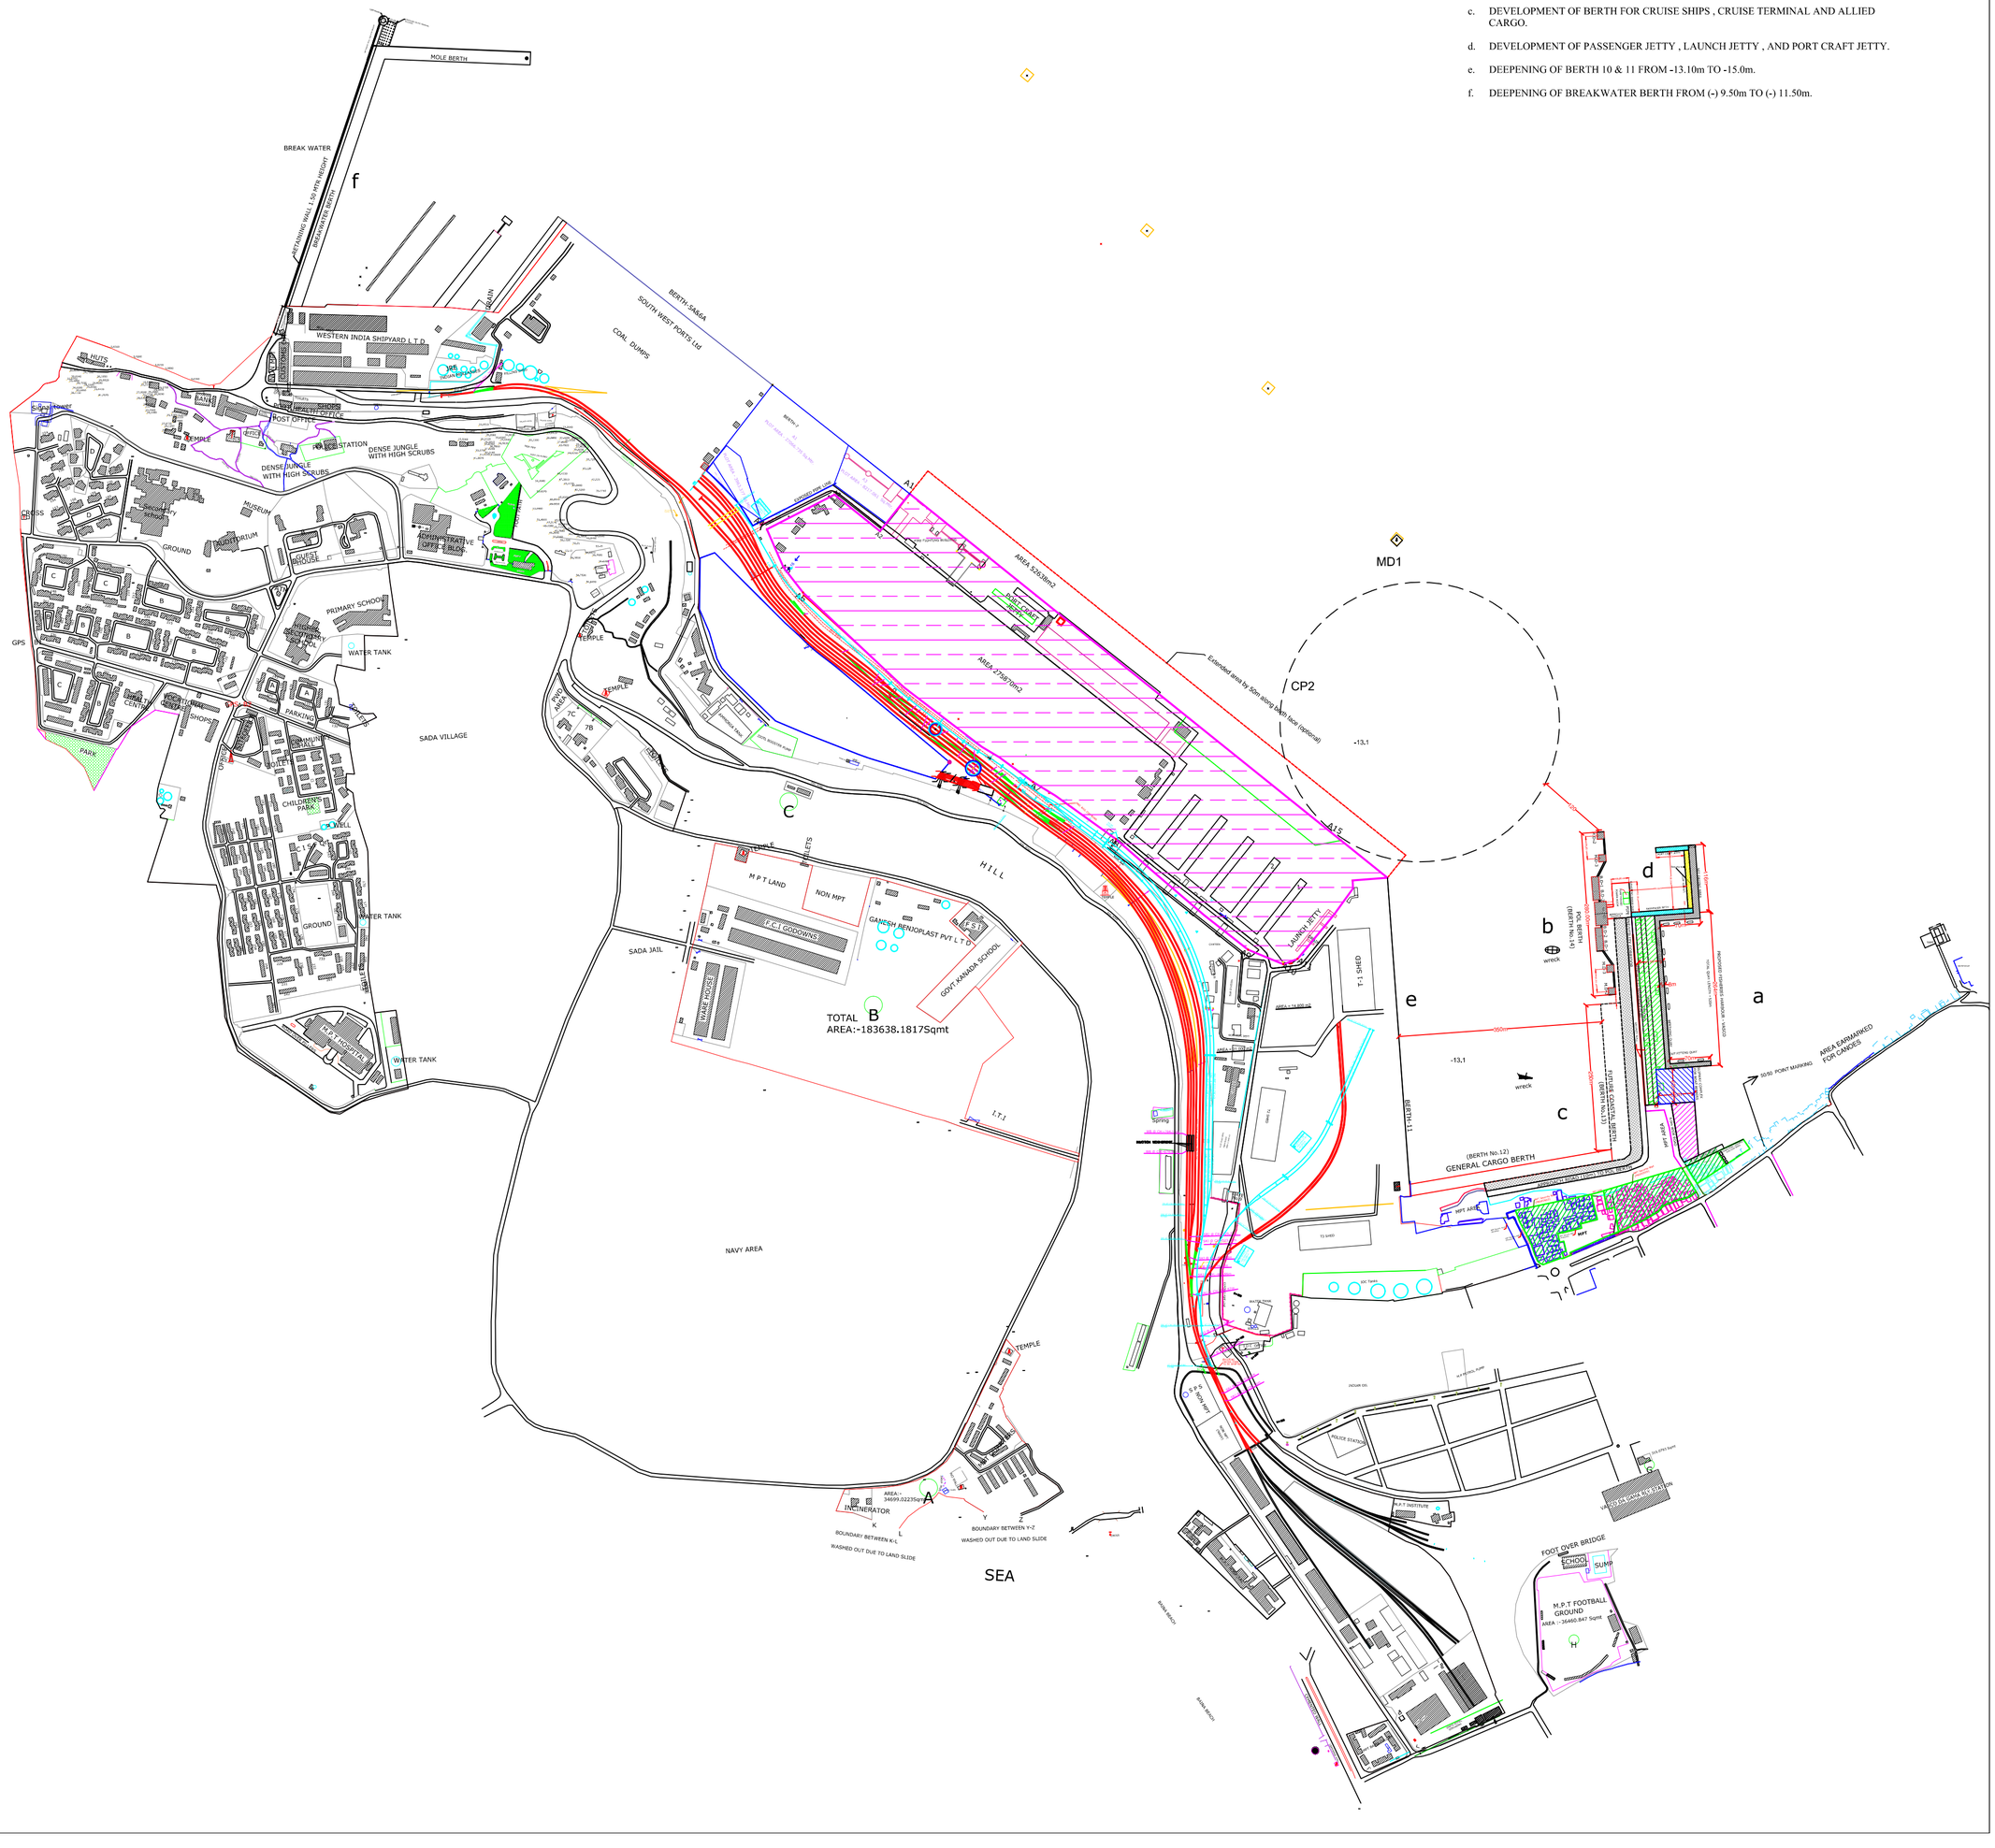
f. DEEPENING OF BREAKWATER BERTH FROM (-) 9.50m TO (-) 11.50m.